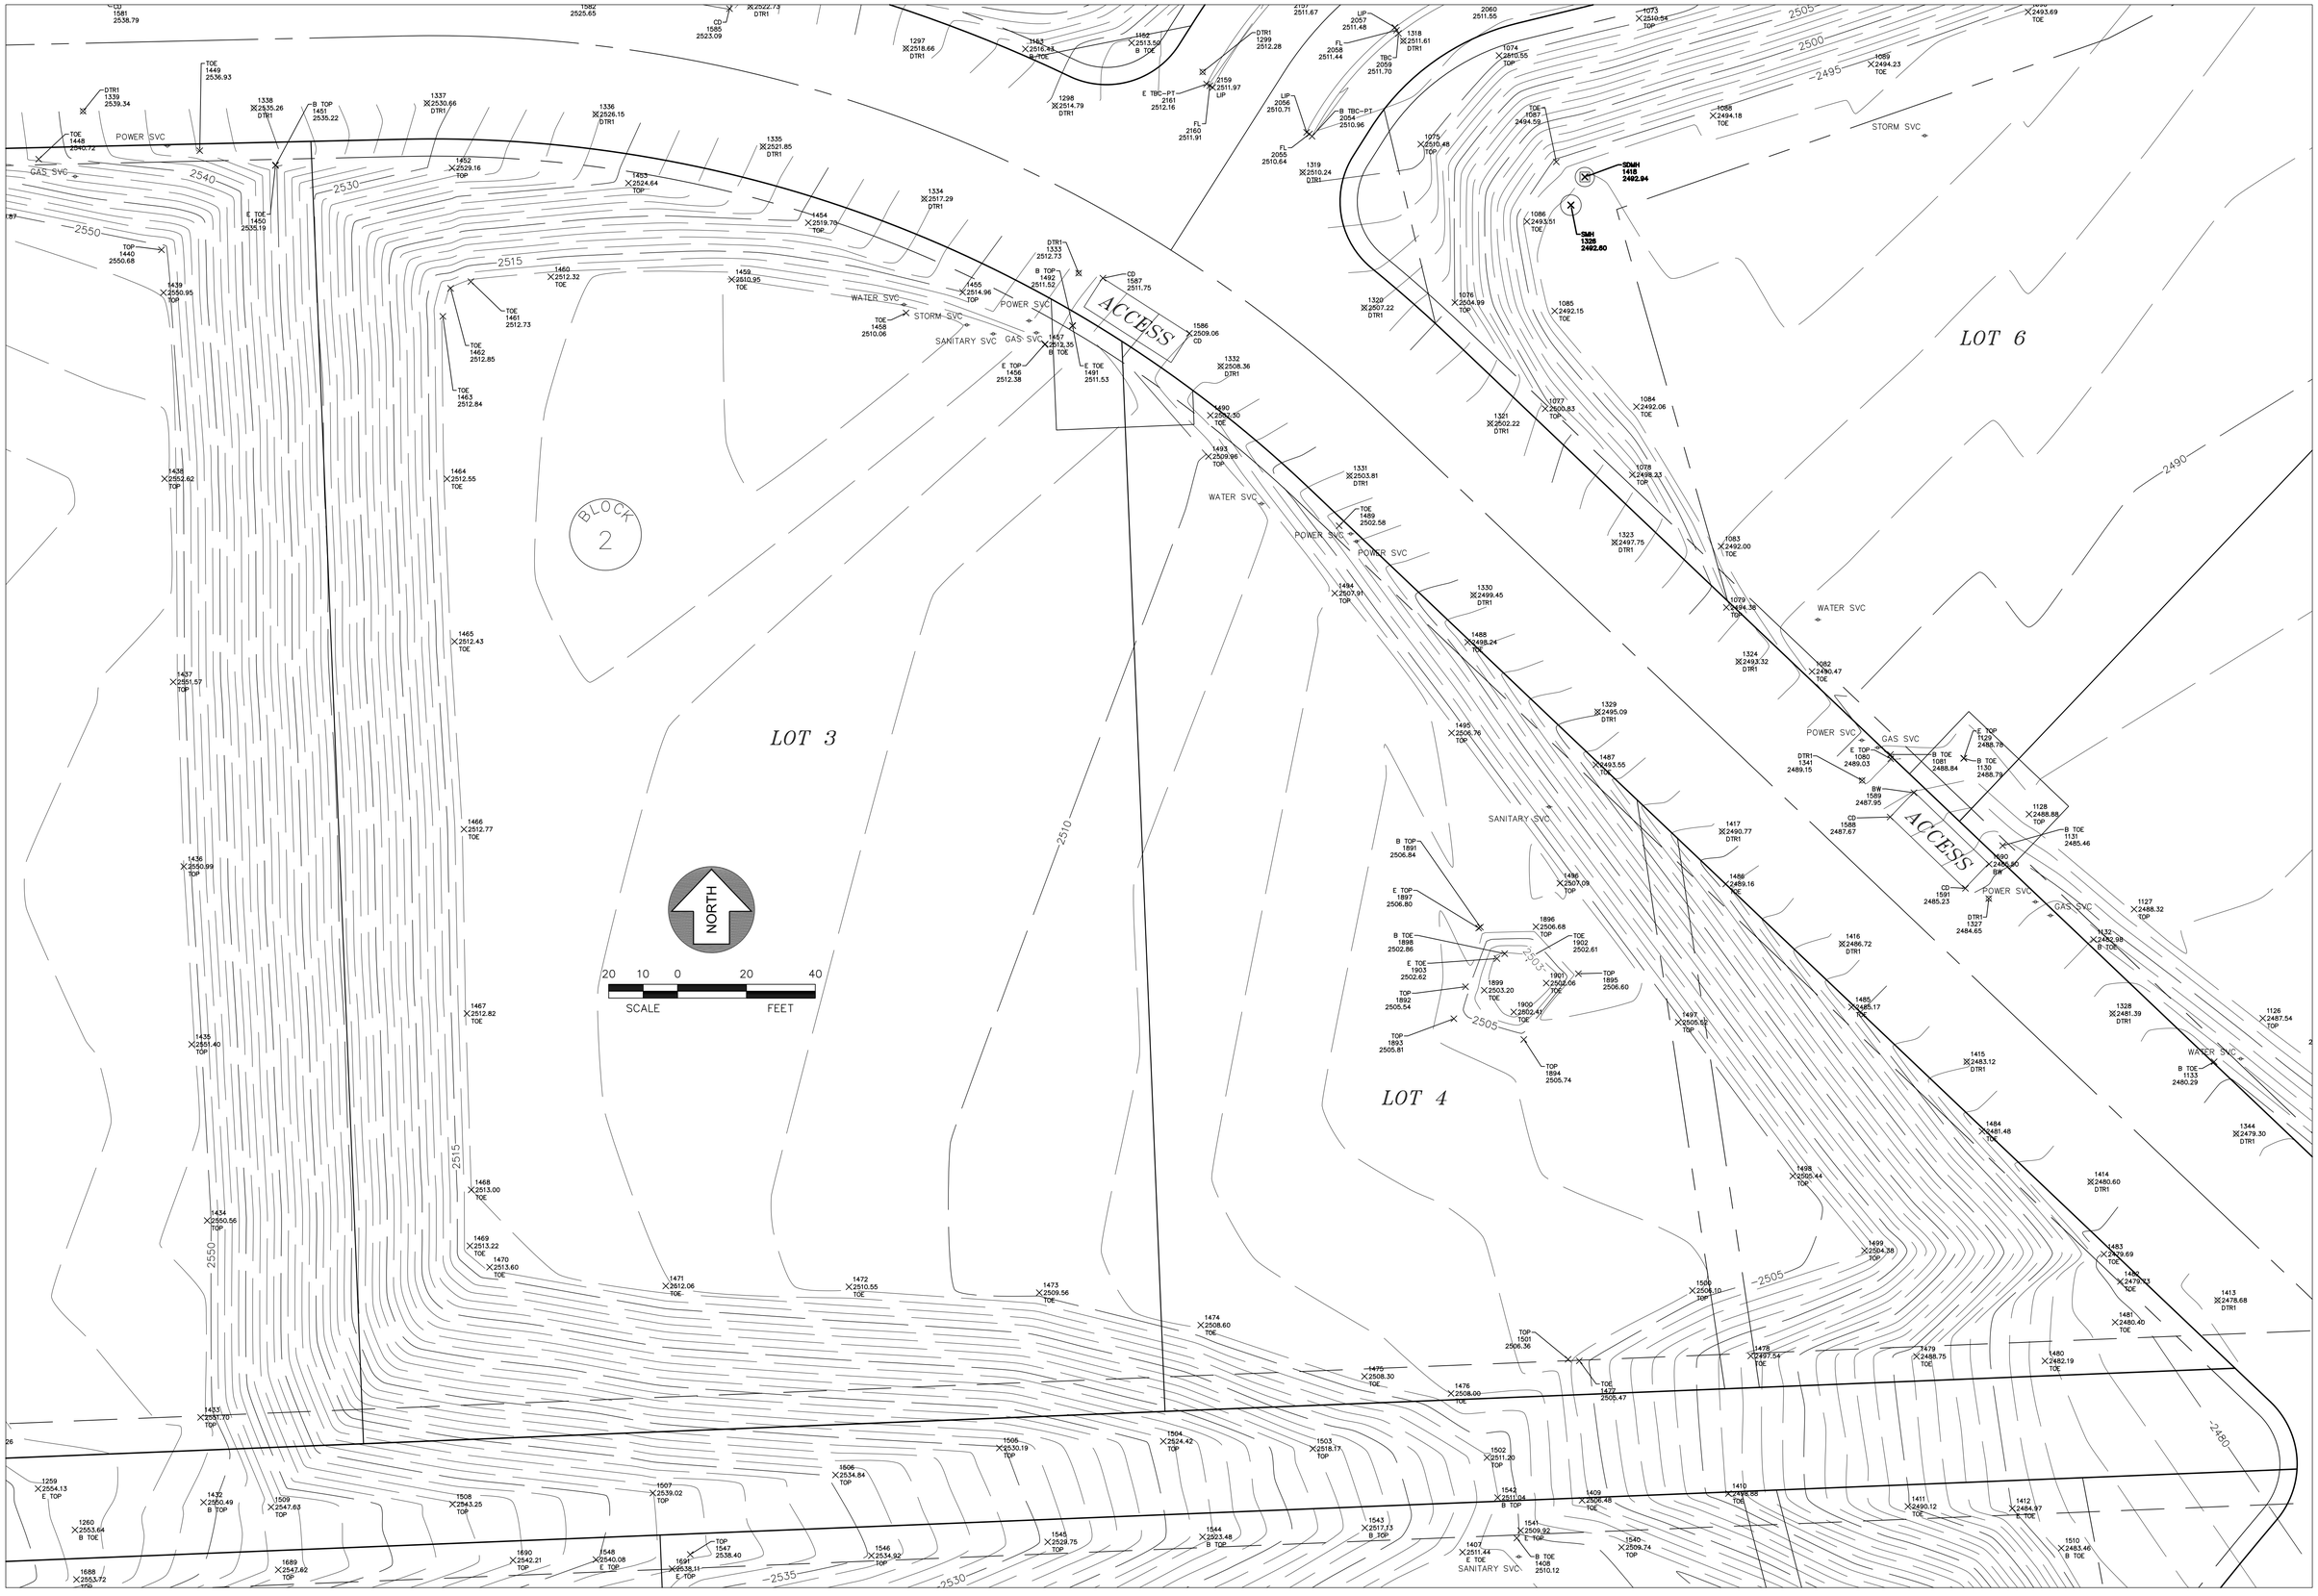

LOT 3
LOT 4
LOT 6
BLOCK 2
ACCESS
ACCESS
NORTH
SCALE
FEET
20 10 0 20 40
POWER SVC
GAS SVC
WATER SVC
STORM SVC
SANITARY SVC